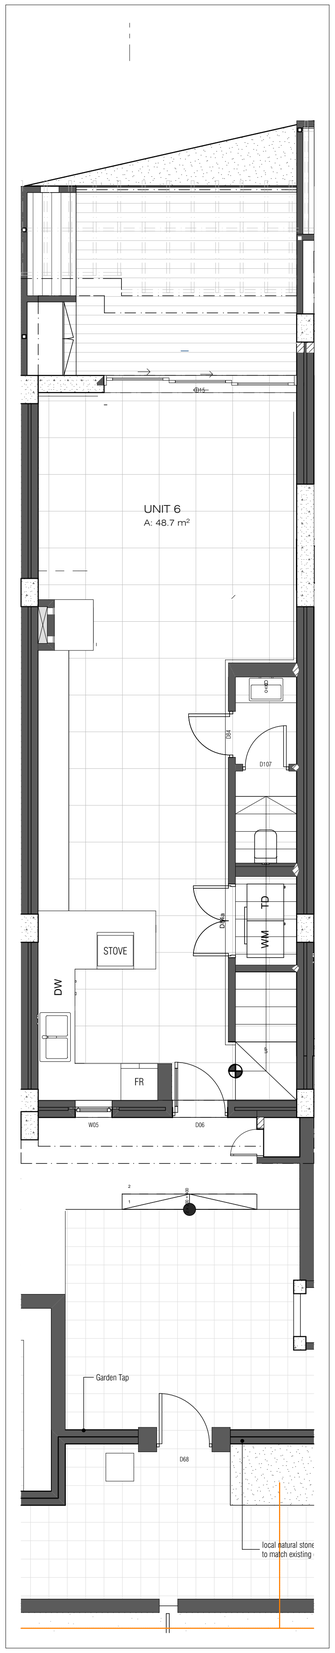

1:50 GROUND FLOOR UNIT 6

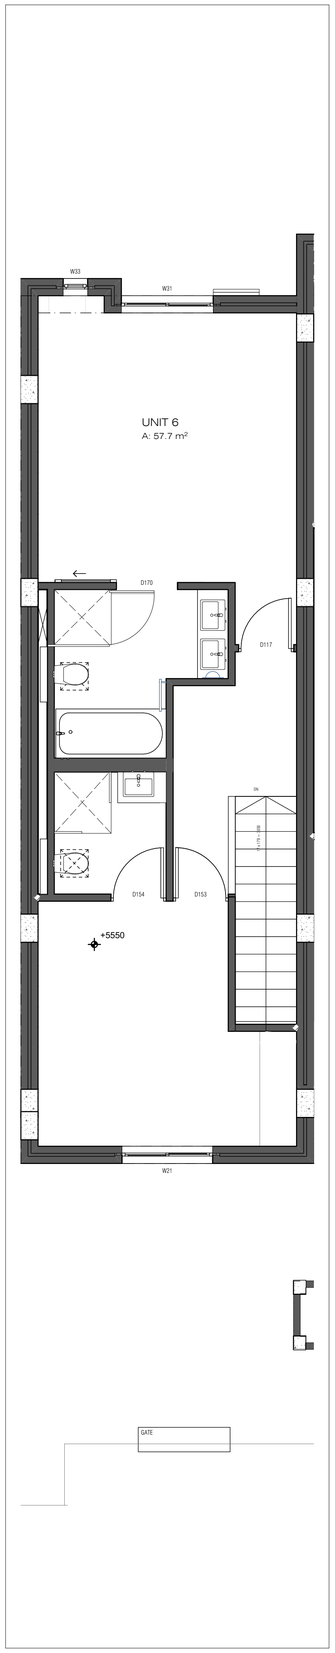

1:50 1ST FLOOR UNIT 6

NOTES

- THE DESIGN ON THIS DRAWING IS COPYRIGHT AND REMAINS THE PROPERTY OF THE ARCHITECTS.
- ALL WORK TO BE CARRIED OUT STRICTLY IN ACCORDANCE WITH MUNICIPAL REGULATIONS.
- FIGURED DIMENSIONS TO BE TAKEN IN PREFERENCE TO SCALING DRAWINGS.
- ALL RELEVANT DETAILS, LEVELS, DIMENSIONS TO BE CHECKED ON SITE BEFORE COMMENCEMENT OF WORK.
- ALL DRAWINGS ARE TO BE CHECKED BY THE MAIN CONTRACTOR AND ANY DISCREPANCIES ON THE DRAWINGS OR BETWEEN THE DRAWINGS ARE TO BE REFERRED TO THE ARCHITECT.

UNIT PLAN

ISSUED FOR CONSTRUCTION

ARCHITECT:
COA
architecture and design
tel: +27 (0)21 685 8881 · fax: +27 (0)21 685 8882 | mail@coasite.com · www.coasite.com
top floor · josephine mill · 7700 · newlands | po box 16219 · vlaeberg · 8018 · cape town

PROJECT:
MYKONOS MARINA VILLAGE

CLIENT:
CLUB MYKONOS LANGEBAAN (Pty)

DRAWN BY:	PRINT DATE:	CHECKED BY:	PROJECT No:
	2015/11/12	COA	13-028

MYKONOS MARINA VILLAGE

Individual units 6

SCALE: 1:50

DRAWING No: 13-028_CD - 1006

REV: 16